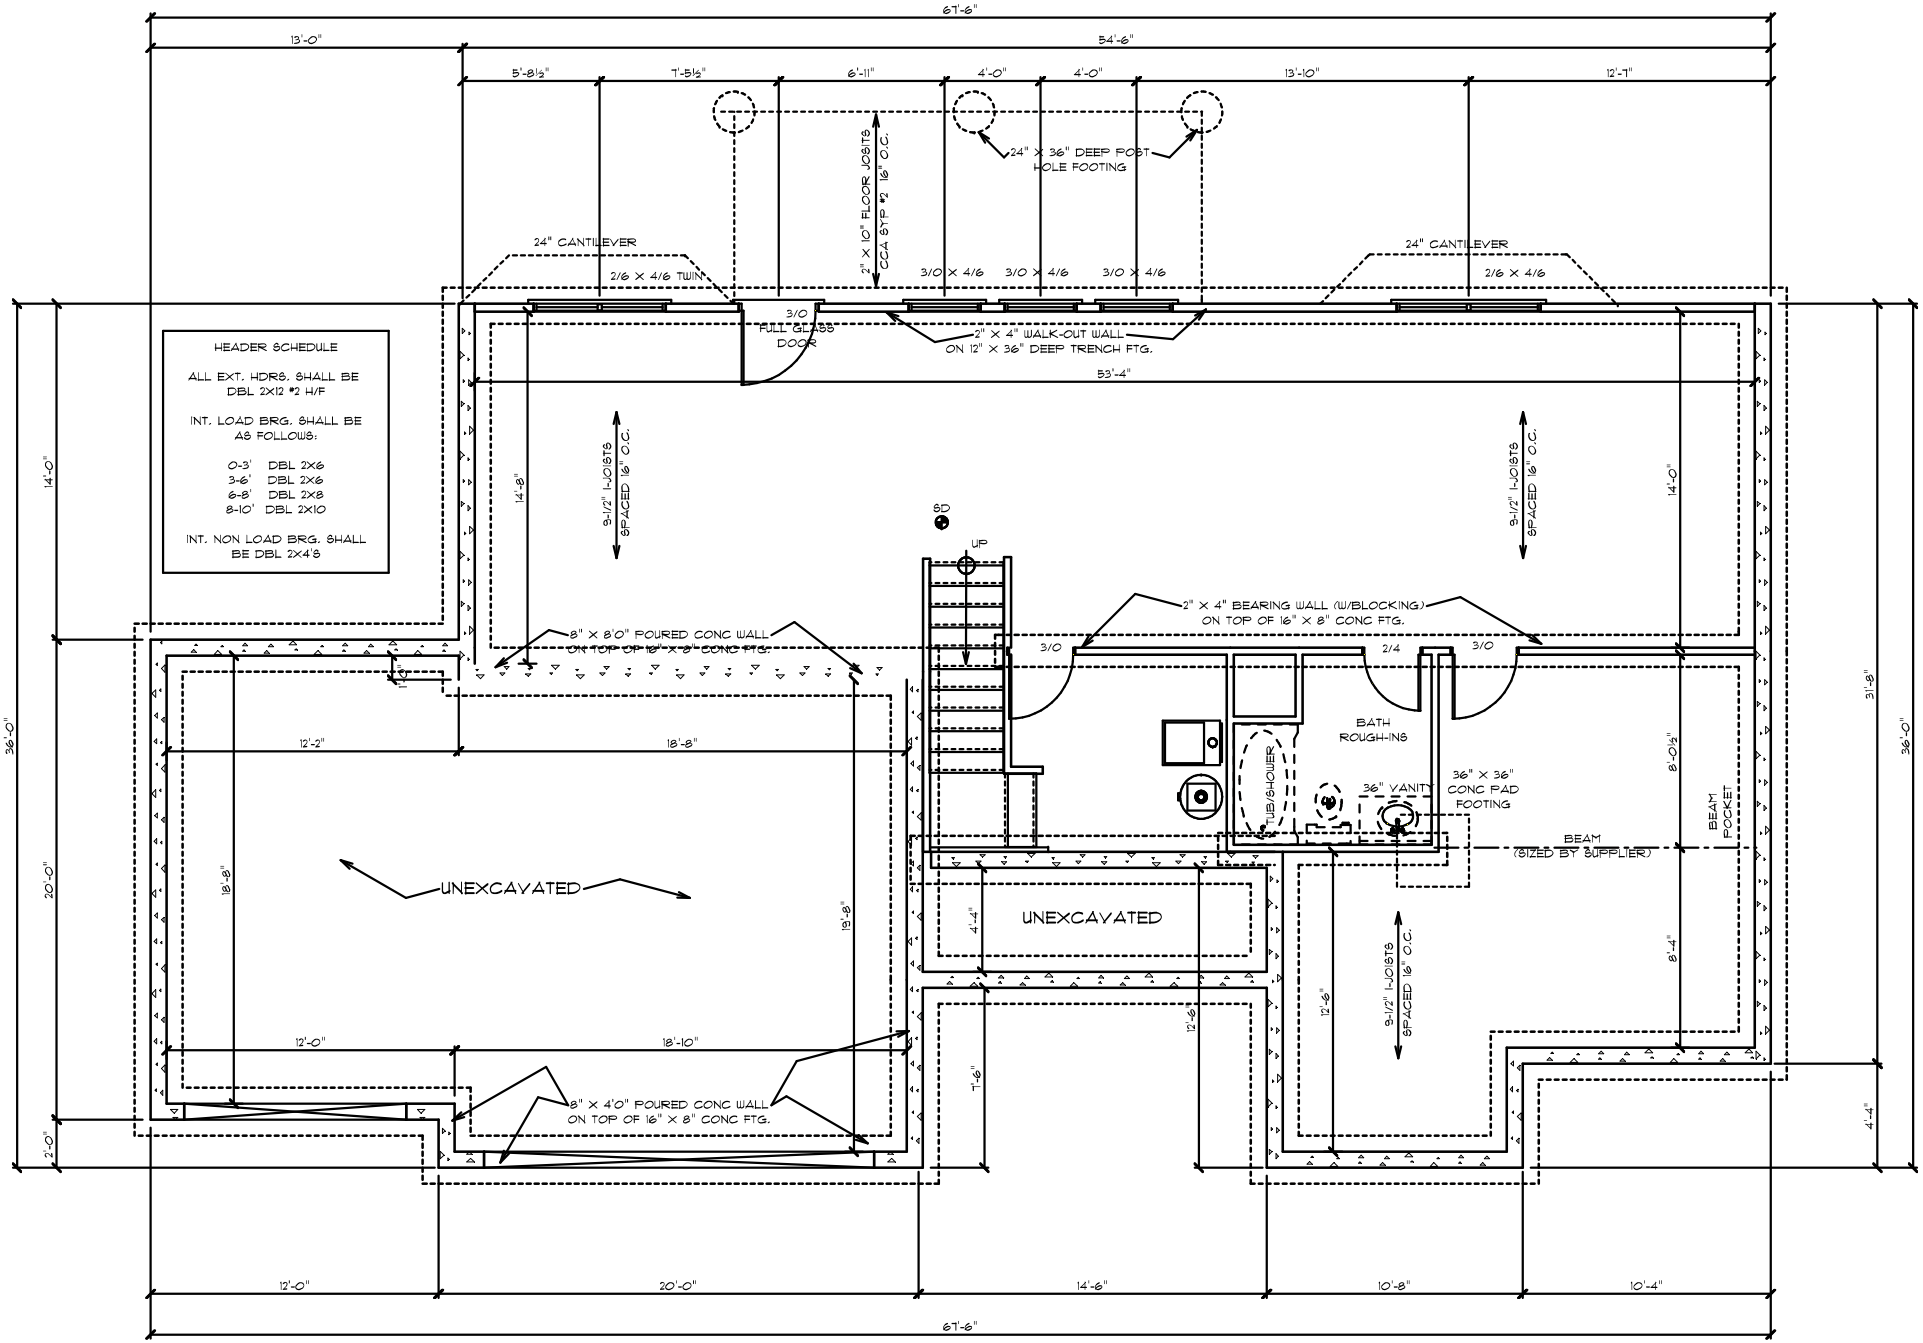

FOUNDATION PLAN

CONTRACTOR VERIFY ALL DIMENSIONS SCALE 1/14" = 1'----------0"